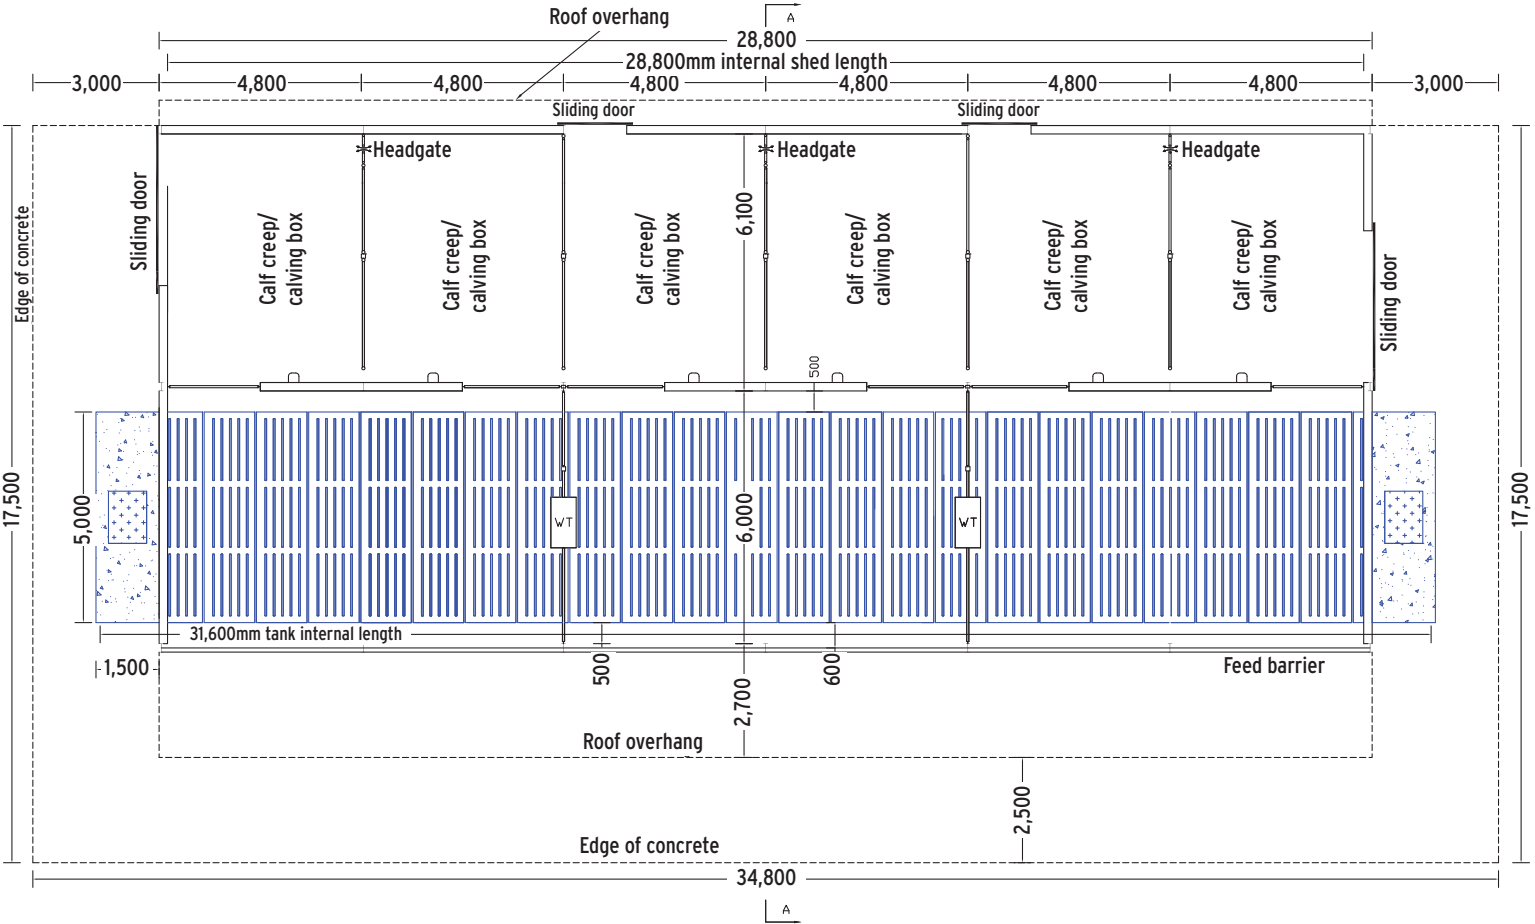Figure 1: Plan view of six-bay suckler shed